HELEN MILLS
Theater Photos

Street-level Entrance & Signage Opps.

Stairway to Theater Level

Theater Lobby from Stairway

Theater Lobby (Theater Entrance →)

Theater Side Lobby

Theater (View From Audience)

Theater (View from Stage)

Greenroom w/ Private Bathroom

Women’s Restroom

Men’s Restroom

Theater Floor Plan

HELEN MILLS | **THEATER FLOOR PLAN**
NOT TO SCALE

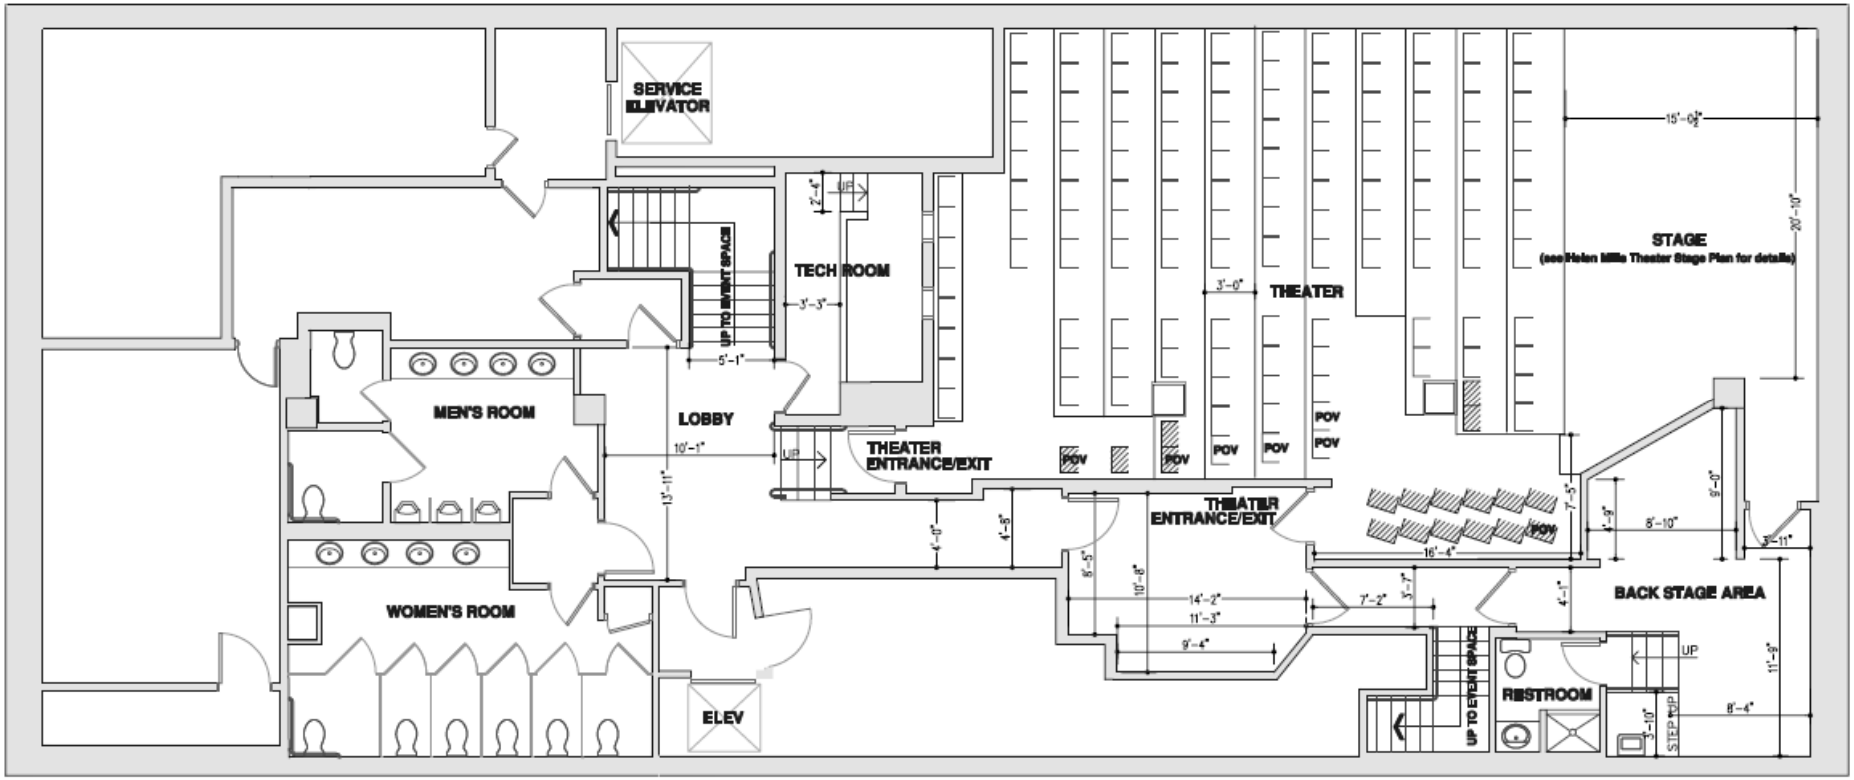

NOTES:

NON-FIXED SEATS (OPTIONAL)

POV PARTIALLY OBSTRUCTED VIEW

145 SEATS TOTAL INCLUDES:
127 FIXED SEATS
(4 OF WHICH HAVE PARTIALLY OBSTRUCTED VIEWS)
18 NON-FIXED SEATS (OPTIONAL)
(3 OF WHICH HAVE PARTIALLY OBSTRUCTED VIEWS)

HELEN MILLS 137-139 West 26th Street NYC 10001 T 212.243.6200 F 212.243.1325 Info@26nyc.com